| PROJECT | PROJECT CODE / YR | PROVINCE | SHEET NO | TOTAL SHEET |
|---|---|---|---|---|
| P2JJ | 2006 | LAMPUNG | | 27 |

| PLAN | SUBJECT | BY | DATE |
|---|---|---|---|
| | SURVEYED | | |
| | PLOTTED | | |
| NOTE BOOK NO. ..... | ALIGNMENT CHECKED | | |
| | RT. OF WAY CHECKED | | |

PELEBARAN JEMBATAN 4.1 M

JEMBATAN EXISTING BENTANG 22 M LEBAR 10,90 M

Ke Raja Basa

KE SEBALANG

Garis Himpit STA 0+650

Kantong Penyelamat

Dinding Penahan
150 M

0+000 0+100 0+200 0+300 0+400 0+500 0+600

0+078.175 0+191.251 0+256.204 0+337.516 0+382.176 0+479.704

PI.01

PV.04

PVI STA = 0+132.046
PVI ELEV = 5.261

PV.01 PV.02 PV.03

2.908% 6.584% 9.141%

PVI STA = 0+620.379
PVI ELEV = 44.779

| | BVCS: 0+097.046 | BVCE: 4.243 | EVCS: 0+167.046 | EVCE: 7.565 | BVCS: 0+307.249 | BVCE: 16.796 | EVCS: 0+357.249 | EVCE: 20.727 | BVCS: 0+595.379 | BVCE: 42.494 | EVCS: 0+645.379 | EVCE: 45.742 |
|---|---|---|---|---|---|---|---|---|---|---|---|---|

| | | | | | | | | | | | | | | | | | | | | | | | | |
|---|---|---|---|---|---|---|---|---|---|---|---|---|---|---|---|---|---|---|---|---|---|---|---|---|
| FINISHED GROUND LEVEL | 1.421 | 1.421 | 2.875 | 2.390 | 4.331 | 3.965 | 6.519 | 6.278 | 9.735 | 9.494 | 13.026 | 12.458 | 16.318 | 15.816 | 20.077 | 20.470 | 24.634 | 25.603 | 29.205 | 30.435 | 33.775 | 35.040 | 38.346 | 39.227 | 42.905 | 43.065 | 45.920 | 46.450 |
| NATURAL GROUND LEVEL | | | | | | | | | | | | | | | | | | | | | | | | | | | | |

| PROFILE | SUBJECT | BY | DATE |
|---|---|---|---|
| | SURVEYED | | |
| | PLOTTED | | |
| NOTE BOOK NO. ..... | ALIGNMENT CHECKED | | |
| | RT. OF WAY CHECKED | | |

| PROJECT | PROJECT CODE / YR | PROVINCE | SHEET NO | TOTAL SHEET |
|---|---|---|---|---|
| P2JJ | 2008 | LAMPUNG | | 27 |

| PLAN | SUBJECT | BY | DATE |
|---|---|---|---|
| NOTE BOOK NO. | SURVEYED | | |
| | PLOTTED | | |
| | ALIGNMENT CHECKED | | |
| | RT. OF WAY CHECKED | | |
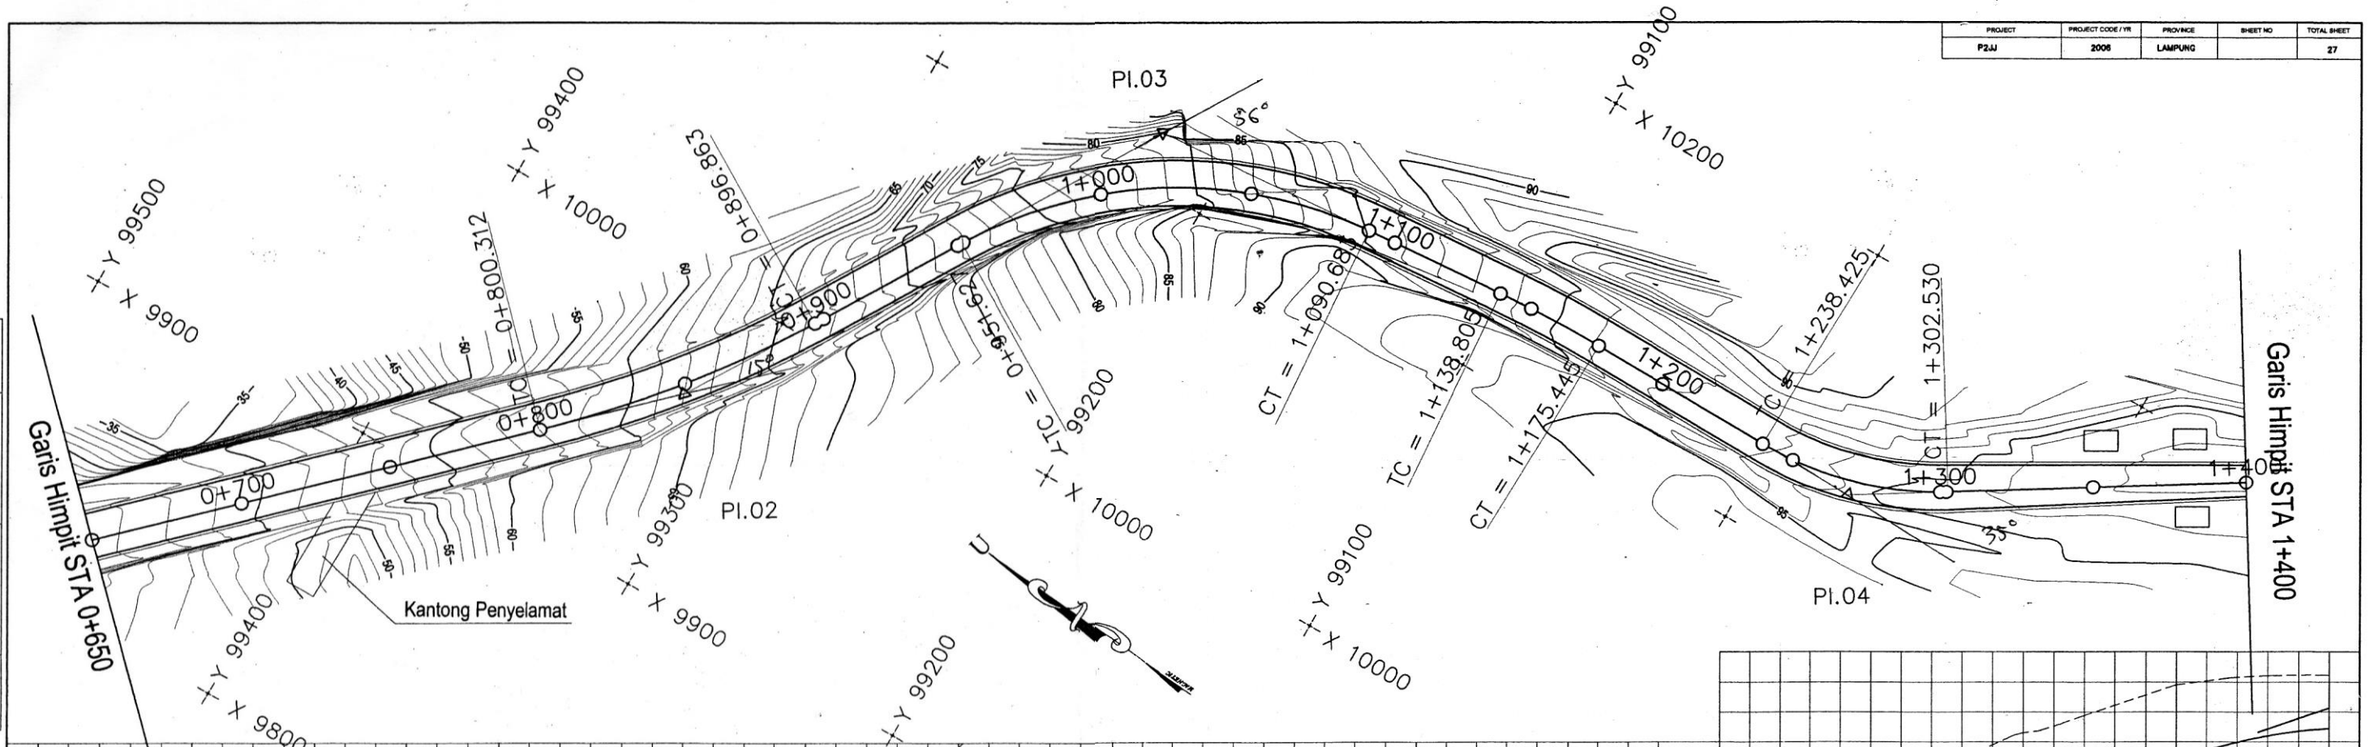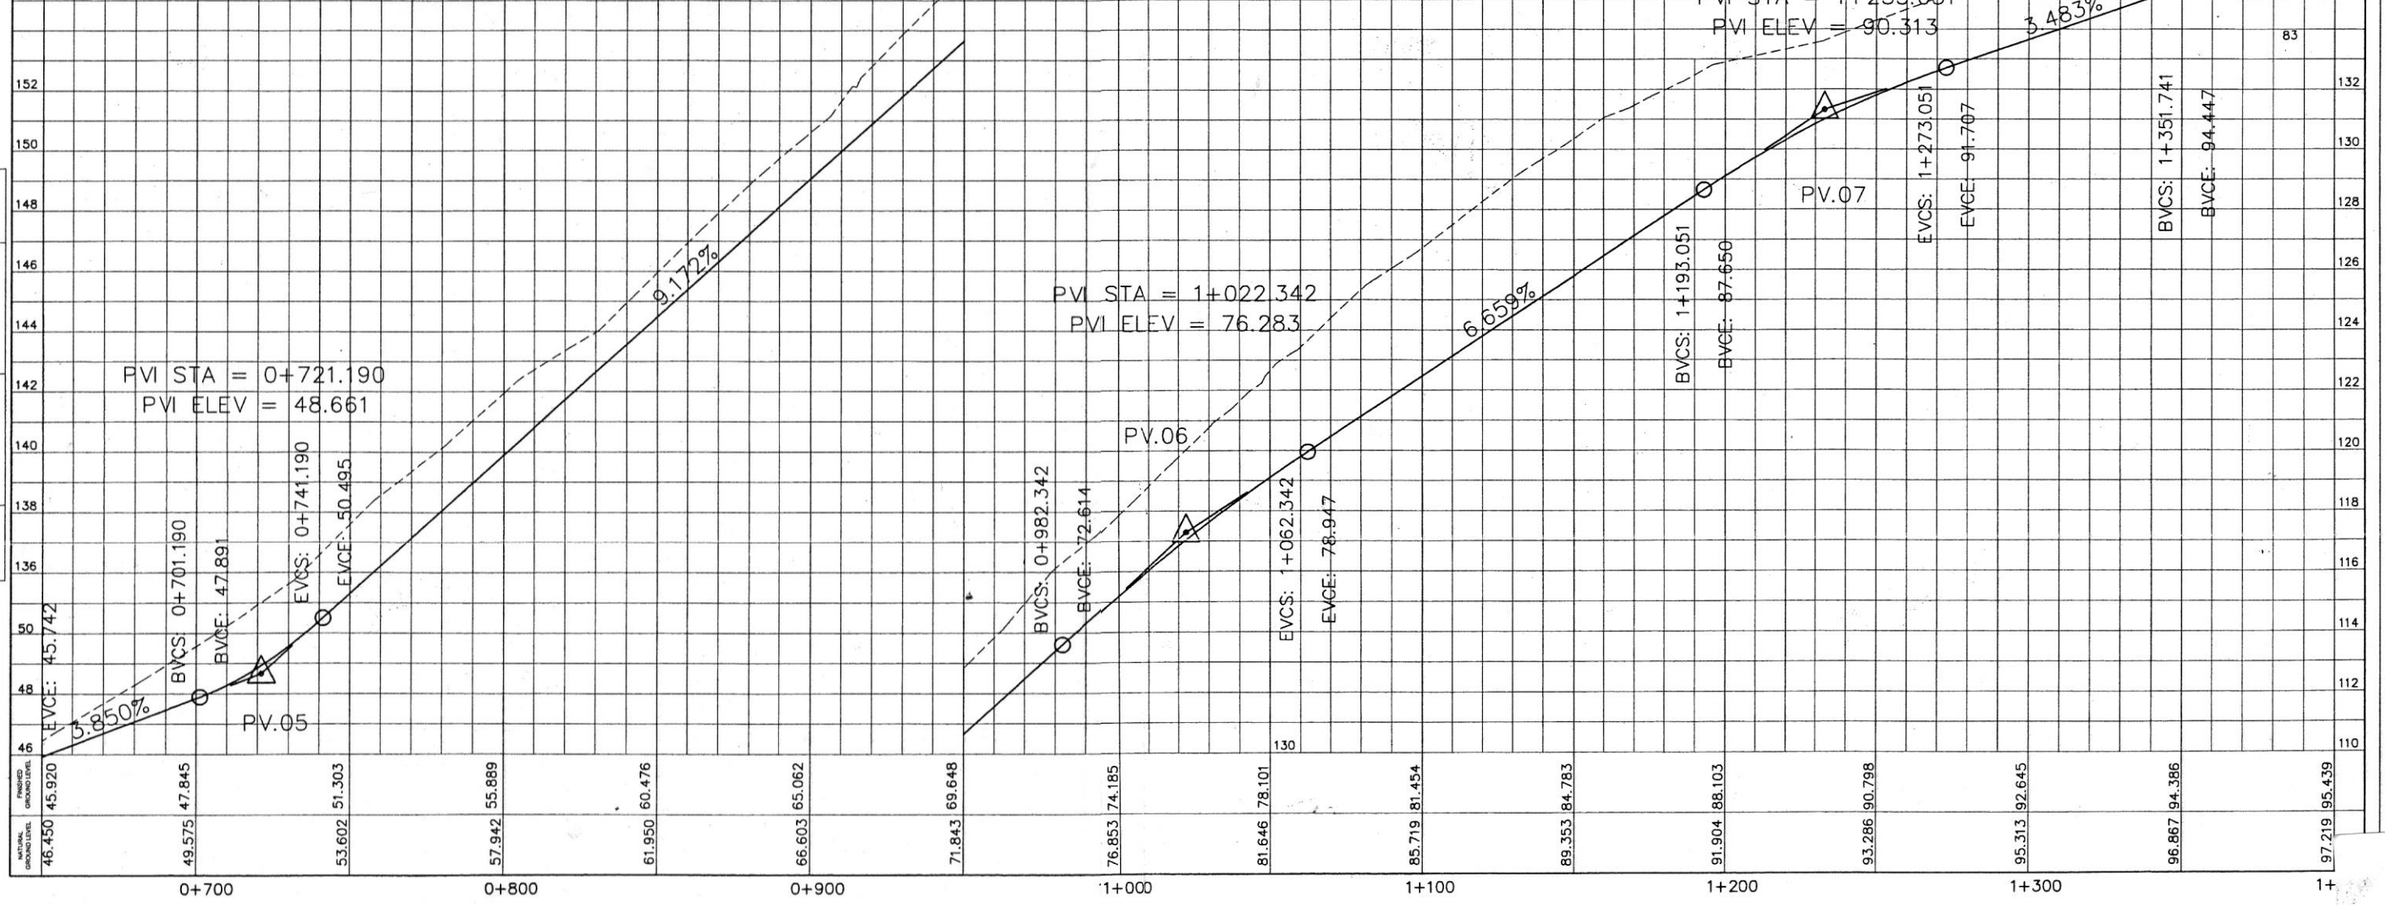
| PROFILE | SUBJECT | BY | DATE |
|---|---|---|---|
| NOTE BOOK NO. | SURVEYED | | |
| | PLOTTED | | |
| | ALIGNMENT CHECKED | | |
| | RT. OF WAY CHECKED | | |